2006 MAR 27 PM 1:26

017863

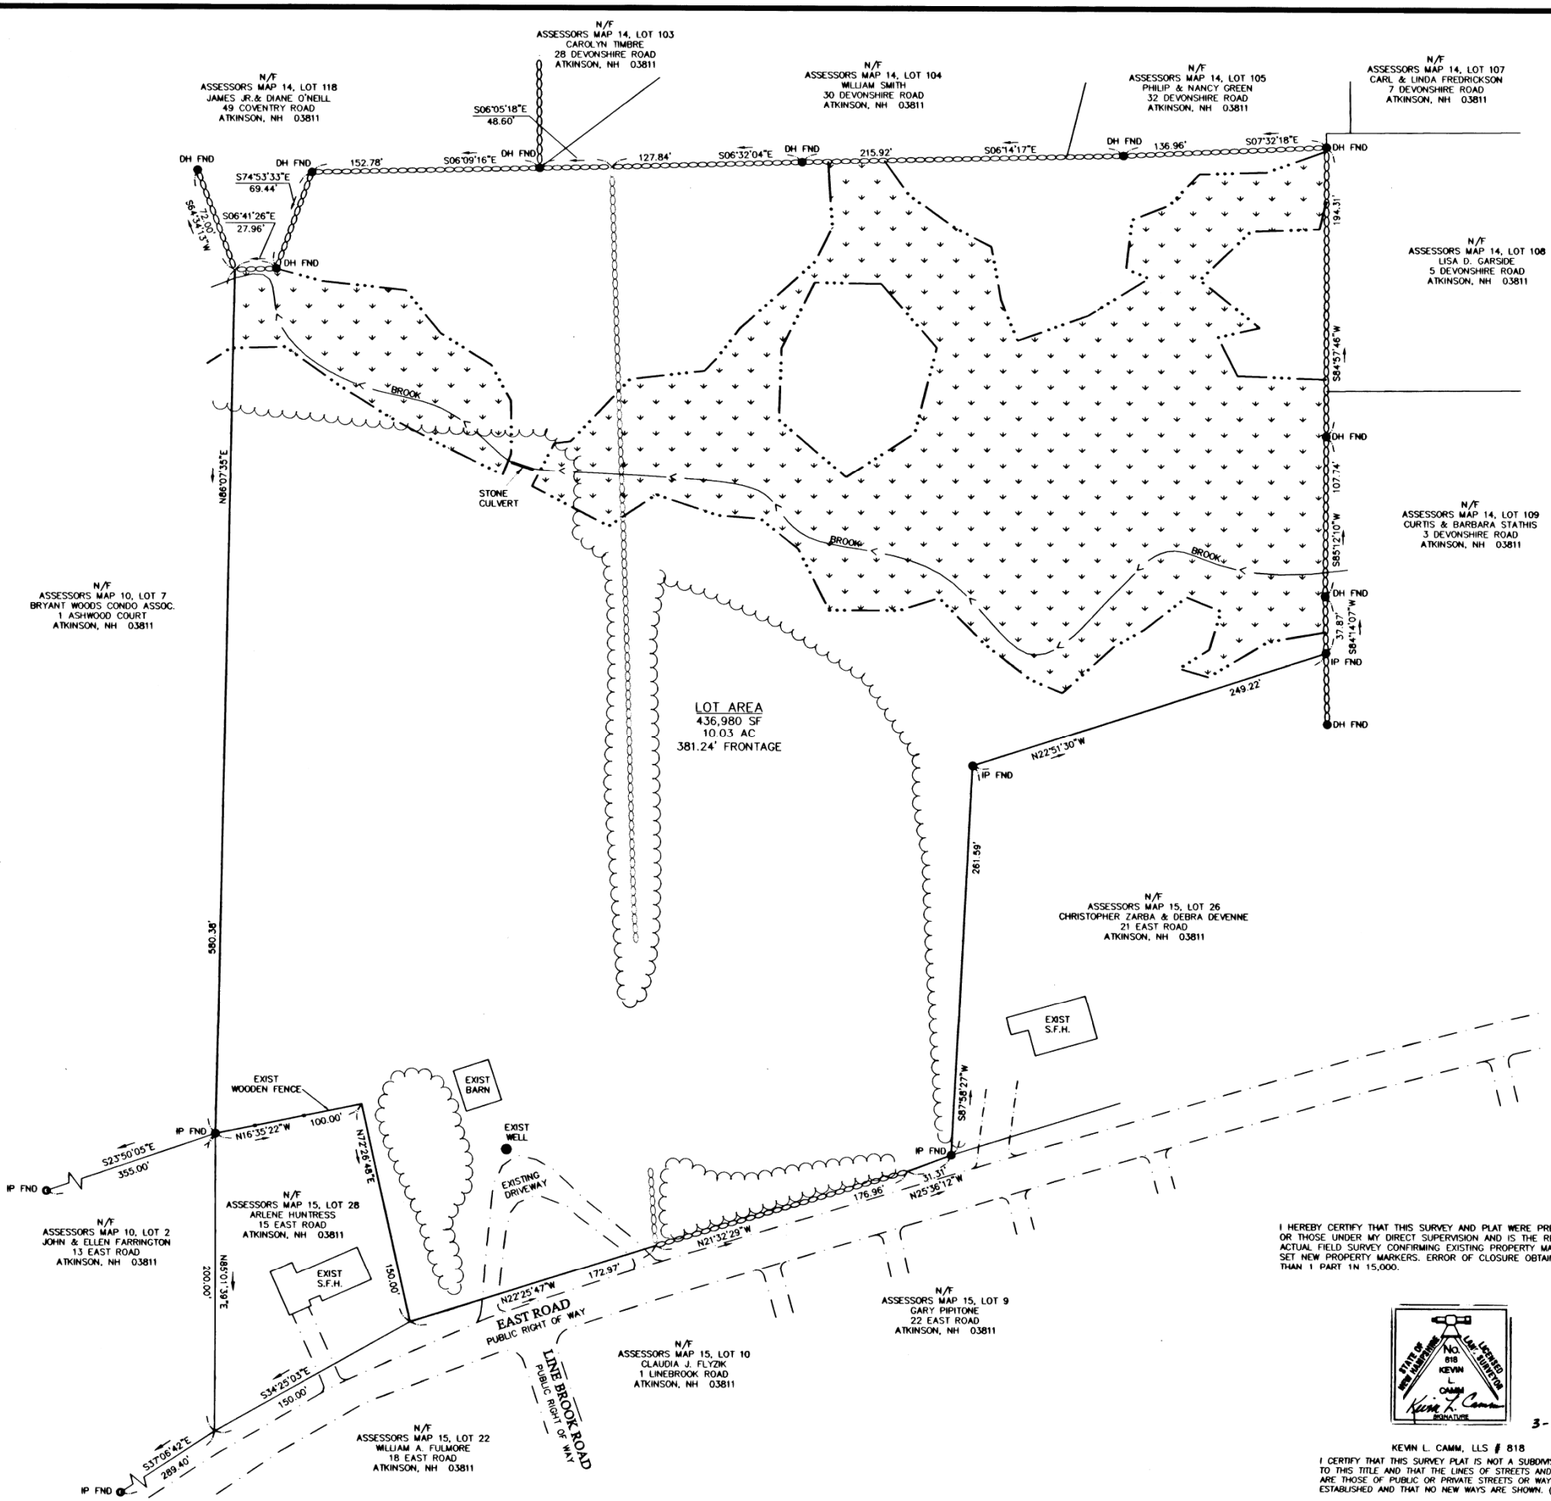

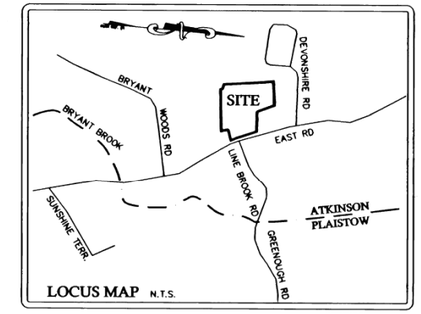

LOCUS MAP N.T.S.

PLAN REFERENCES:

1) "PLAN OF LAND IN ATKINSON, & PLAISTOW NH OWNED BY JOHAN & LUCILLE deBESCHE" DATED: SEPTEMBER 10, 1986, SCALE: 1"=200' BY: HELADIO J. AGUDELO, LLS, RECORDED: RCRD D-15547.

2) "DEFINITIVE PLAN – MAPLE LEAF ESTATES OFF MAPLE AVE ATKINSON, NH" DATED: SEPTEMBER 25, 1985, SCALE: 1"=50' BY: W.C. CAMMETT ENGINEERING INC, RECORDED: RCRD D-14462.

3) "PLAN OF LAND IN ATKINSON, NH AS DRAWN FOR R&C REALTY TRUST KNOWN AS "GREENFIELDS"" DATED: JUNE 1973, REV. DEC. 1974, SCALE: 1"=100' BY: VERNON DINGMAN, RLS, RECORDED: RCRD D-5049.

LEGEND

- PROPERTY LINE
- STONEWALL
- PAVEMENT
- EDGE OF CLEARING
- LIMIT OF POORLY DRAINED SOILS

PLAN REF. #1

GRAPHIC SCALE

50 0 25 50 100 200

(IN FEET)
1 inch = 50 ft.

I HEREBY CERTIFY THAT THIS SURVEY AND PLAT WERE PREPARED BY ME OR THOSE UNDER MY DIRECT SUPERVISION AND IS THE RESULT OF AN ACTUAL FIELD SURVEY CONFIRMING EXISTING PROPERTY MARKERS AND SET NEW PROPERTY MARKERS. ERROR OF CLOSURE OBTAINED IS LESS THAN 1 PART IN 15,000.

STATE OF NEW HAMPSHIRE — No. 818 KEVIN L. CAMM — LICENSED LAND SURVEYOR

SIGNATURE

3-10-2006

KEVIN L. CAMM, LLS # 818

I CERTIFY THAT THIS SURVEY PLAT IS NOT A SUBDIVISION PURSUANT TO THIS TITLE AND THAT THE LINES OF STREETS AND WAYS SHOWN ARE THOSE OF PUBLIC OR PRIVATE STREETS OR WAYS ALREADY ESTABLISHED AND THAT NO NEW WAYS ARE SHOWN. (RSA 676:18)

PLAN OF LAND

TAX MAP 15, LOT 27
EAST ROAD
ATKINSON, NH

OWNER & APPLICANT: PAVCO L.L.C.
9 POND LANE
ATKINSON, NH 03811

DESIGN BY:
Civil Construction Management Inc.
8 Merrimac Road, Box 475
Newton, NH 03858
Tel (603) 382-7650

DRWN. BY: D. LEACH DATE: MARCH 2006
CHK BY: K. CAMM JOB # 03072

Copyright © 2006

D-33598